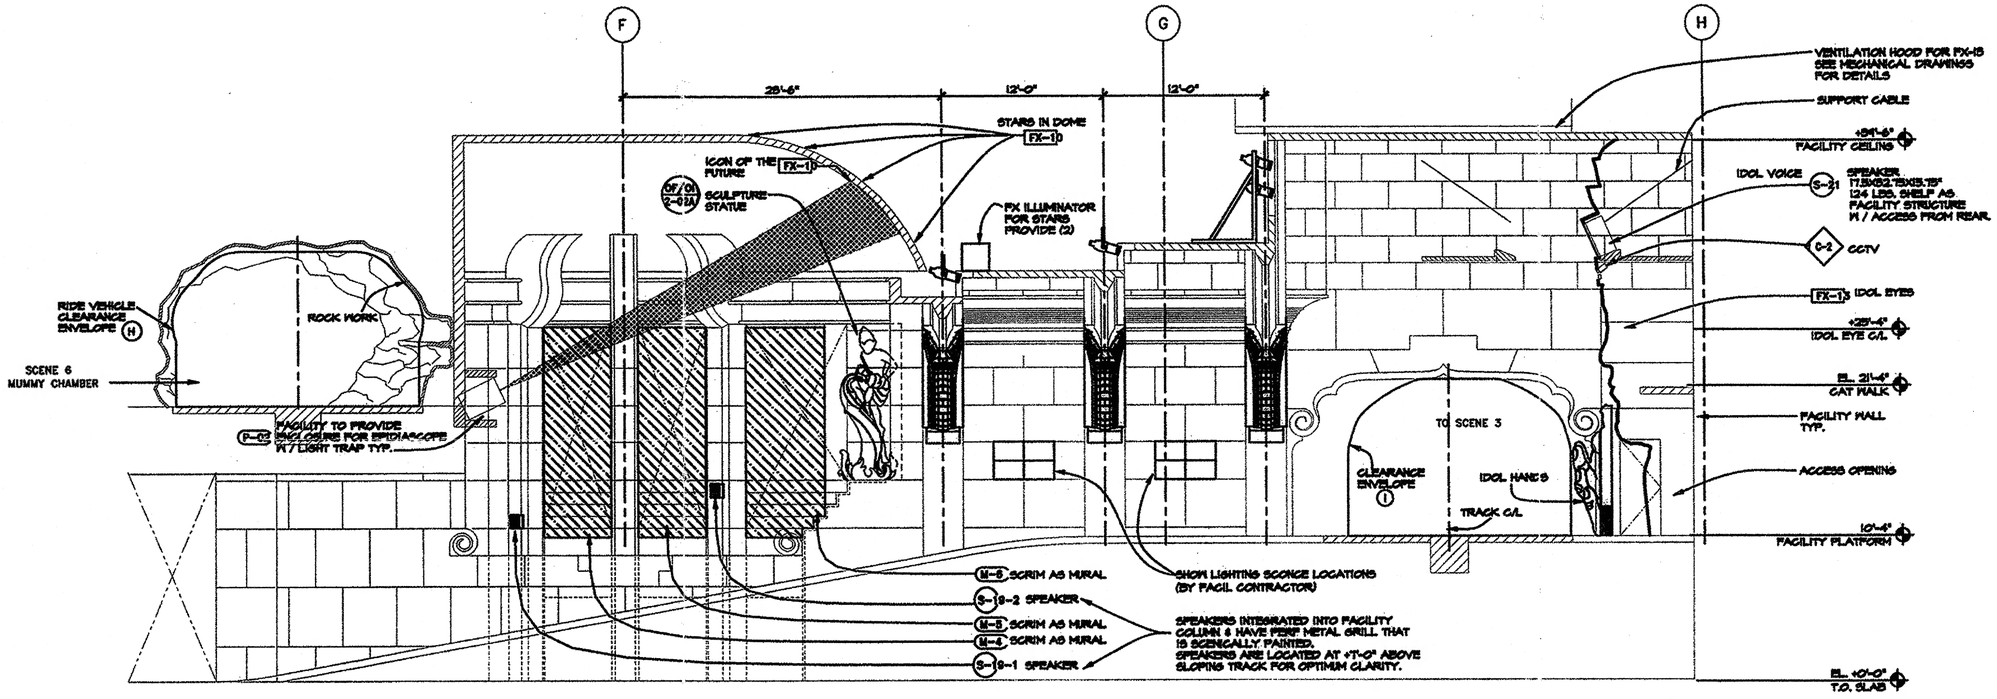

SECTION SCENE:2 HALL OF PROMISE

SCALE:1/4"=1'-0"

B D-2-01 D-2-03

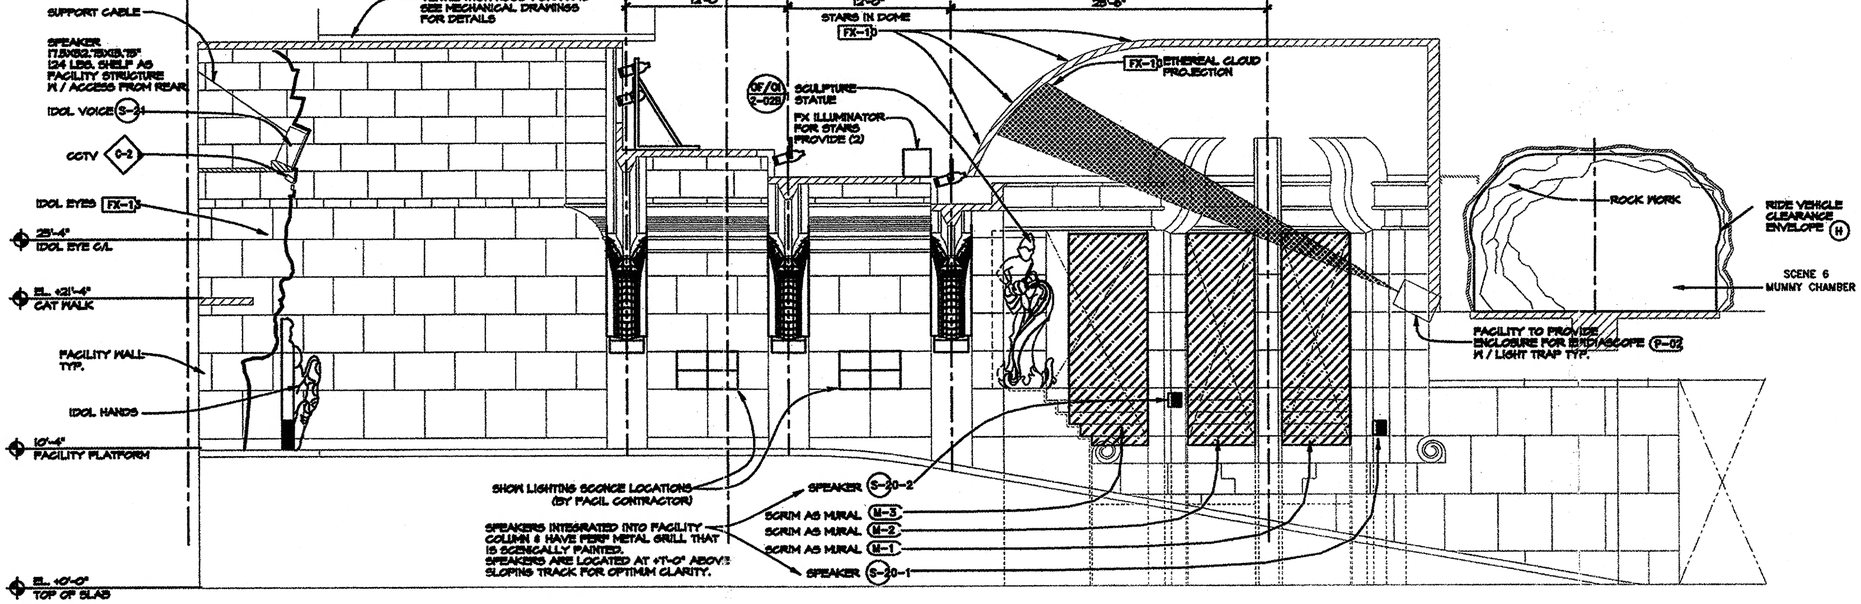

SECTION SCENE:2 HALL OF PROMISE

SCALE:1/4"=1'-0"

A D-2-01 D-2-03

GENERAL NOTES:

- SHOW SET DRAWINGS SERVE AS A COORDINATION TOOL DESCRIBING THE FORM AND DESIGN OF THE SHOW. FINAL FINISH AND CHARACTER IS DETERMINED BY THE ART DIRECTOR.
- REFER TO MODEL AND ILLUSTRATIONS FOR GENERAL ART DIRECTION AND INTENT (CHARACTER AND THEMING).
- REFER TO FACILITY DRAWINGS FOR CURRENT STRUCTURAL AND ARCHITECTURAL INFORMATION.

NO.	DATE	DESCRIPTION OF REVISIONS	BY	APP'D
1	12/10/93	FACILITY COMPLETION PACKAGE		
2	9/24/93	95% RELEASE FOR PRODUCTION		

ISSUED FOR

NOTICES:
THE DATA IN THIS DOCUMENT INCORPORATE PROPRIETARY RIGHTS OF WALT DISNEY IMAGINEERING, 1401 FLOWER STREET, GLENDALE, CALIFORNIA 91221-5020. ANY REPRODUCTION, DISCLOSURE, OR PUBLICATION OF THIS DOCUMENT, IN WHOLE OR IN PART, OR USE OF THE SPECIFIC DESIGNS, CONCEPTS, OR LEVELS OF SERVICE CONTAINED IN THIS DOCUMENT IN ANY WAY WITHOUT THE EXPRESS WRITTEN CONSENT OF WALT DISNEY IMAGINEERING IS PROHIBITED.
CONTRACTOR SHALL VERIFY ALL CONDITIONS ON JOB SITE & NOTIFY THE DESIGNER OF ANY VARIATIONS FROM CONDITIONS SHOWN ON THESE DRAWINGS BEFORE PROCEEDING WITH ANY CONSTRUCTION.

KEY PERSONS AND APPROVALS

PROJECT MANAGER:	DAVID ROBERTS
PROJECT ART DIRECTOR:	
PROJECT CHIEF PROGRAMMER:	APPROVED:
SUSAN BONDS	
PROJECT TECHNOLOGY MANAGER:	DATE: 8/11/93
DAVID EDMISTER	

T.P.N.: D-2-03

Walt Disney Imagineering
1401 Flower Street Glendale, California 91221-5020 (818) 544-6500

PROJECT DESIGNED FOR:

Disneyland®
ANAHEIM, CALIFORNIA

PROJECT AREA:	ADVENTURELAND
UNIT NAME:	INDIANA JONES EXPEDITIONS
W.B.S. NO.:	
SHEET TITLE:	SCENE 2 SECTIONS HALL OF PROMISE
PHASE:	CD
PROJECT CODE NUMBER:	
DRAWING NO.:	D-2-03
REVISION NO.:	△

NAME: P:\SHARED\INDY\AF\DD\WP\SC2\D-2-03.DWG DATE: DEC 14, 1993 TIME: 3:47 PM